DO NOT SCALE FROM THIS DRAWING EXCEPT FOR PLANNING PURPOSES. THE CONTRACTOR IS TO CHECK ALL DIMENSIONS AND LEVELS ON SITE BEFORE COMMENCING WORK AND NOTIFY THE ARCHITECT OF ANY DISCREPANCIES.

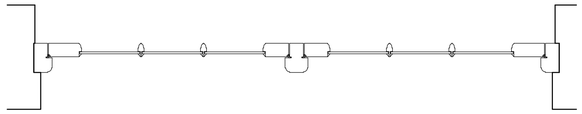

Plan through fanlight fixed window over doors
Scale 1:10

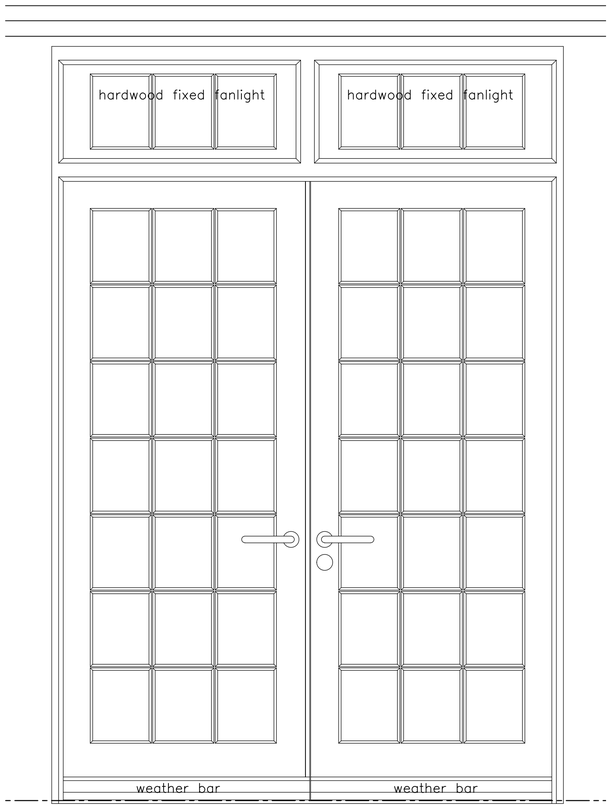

Elevation double external doors
Scale 1:10

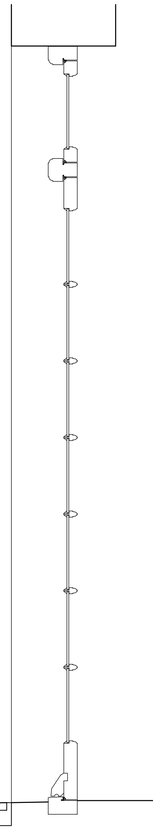

Section through
double external doors
Scale 1:10

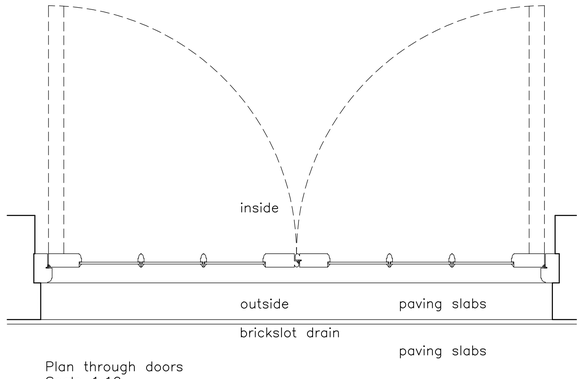

Plan through doors
Scale 1:10

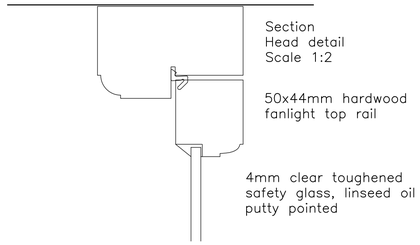

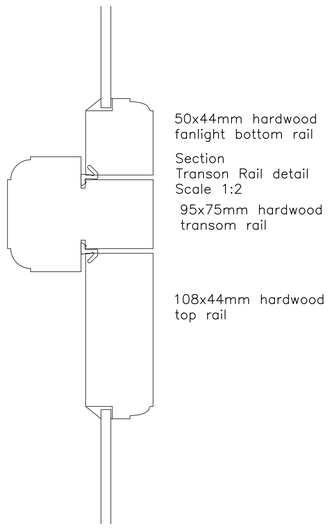

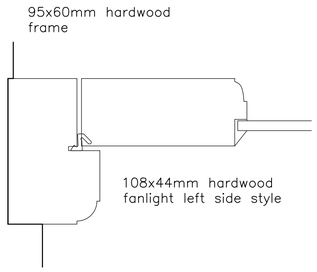

Section
Jamb detail of fanlight
Scale 1:2

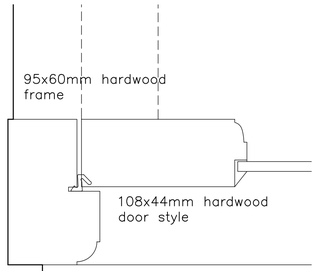

Section
Jamb detail of door
Scale 1:2

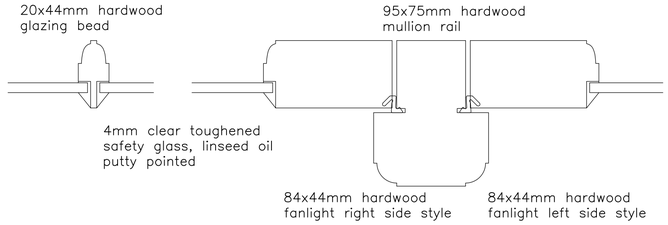

Section
Glazing bead detail of fanlight
Scale 1:2

Section
Mullion detail of fanlight
Scale 1:2

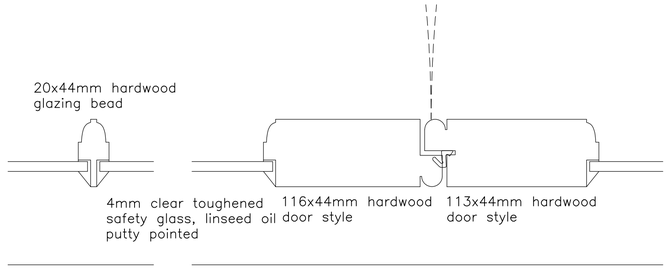

Section
Glazing bead detail of door
Scale 1:2

Section
Meeting Styles detail of doors
Scale 1:2

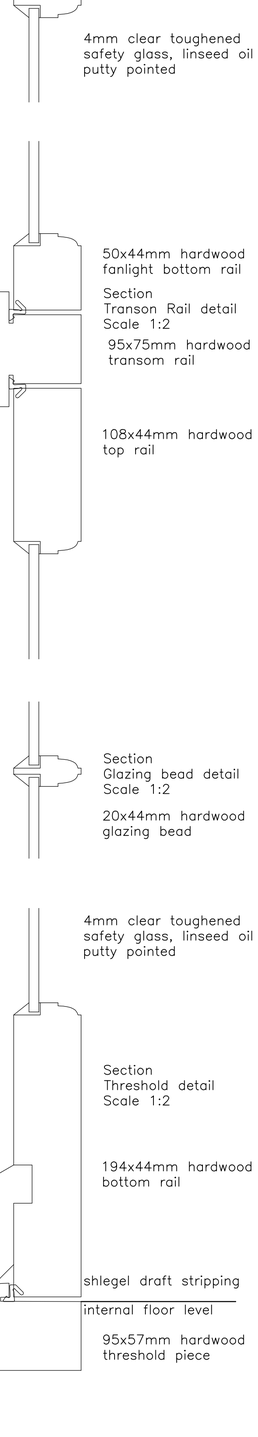

all glass 4mm toughened clear glass
all set in linseed oil putty, non ferrous fixings for glass
all timber to be sapele and painted white to match the windows
fanlight windows to be fixed
double doors, 1 ½ pairs stainless steel hinges 100x88mm, top (300mm) and bottom (200mm) stainless steel flush bolts
stainless steel lever set and mortice sashlock with europrofile cylinder, type TS007 3 star rated, key both sides

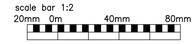

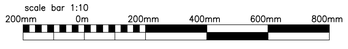

REV.	DATE	DESCRIPTION

PROJECT

Colemans Hatch Church Car park and access improvements

TITLE

Proposed External Door Details

JOHN D CLARKE ARCHITECTS
The Mews, Unit C, 5 Watts Lane, Eastbourne, BN21 1NP
Telephone: 01323 411506 admin@jdcarchitects.co.uk www.jdcarchitects.co.uk

SCALE	DRAWING No.	DRAWN BY
1:10, 1:2	10645/12	A.P.D.
DATE	REVISION	Original Paper Size A1
25.01.22		